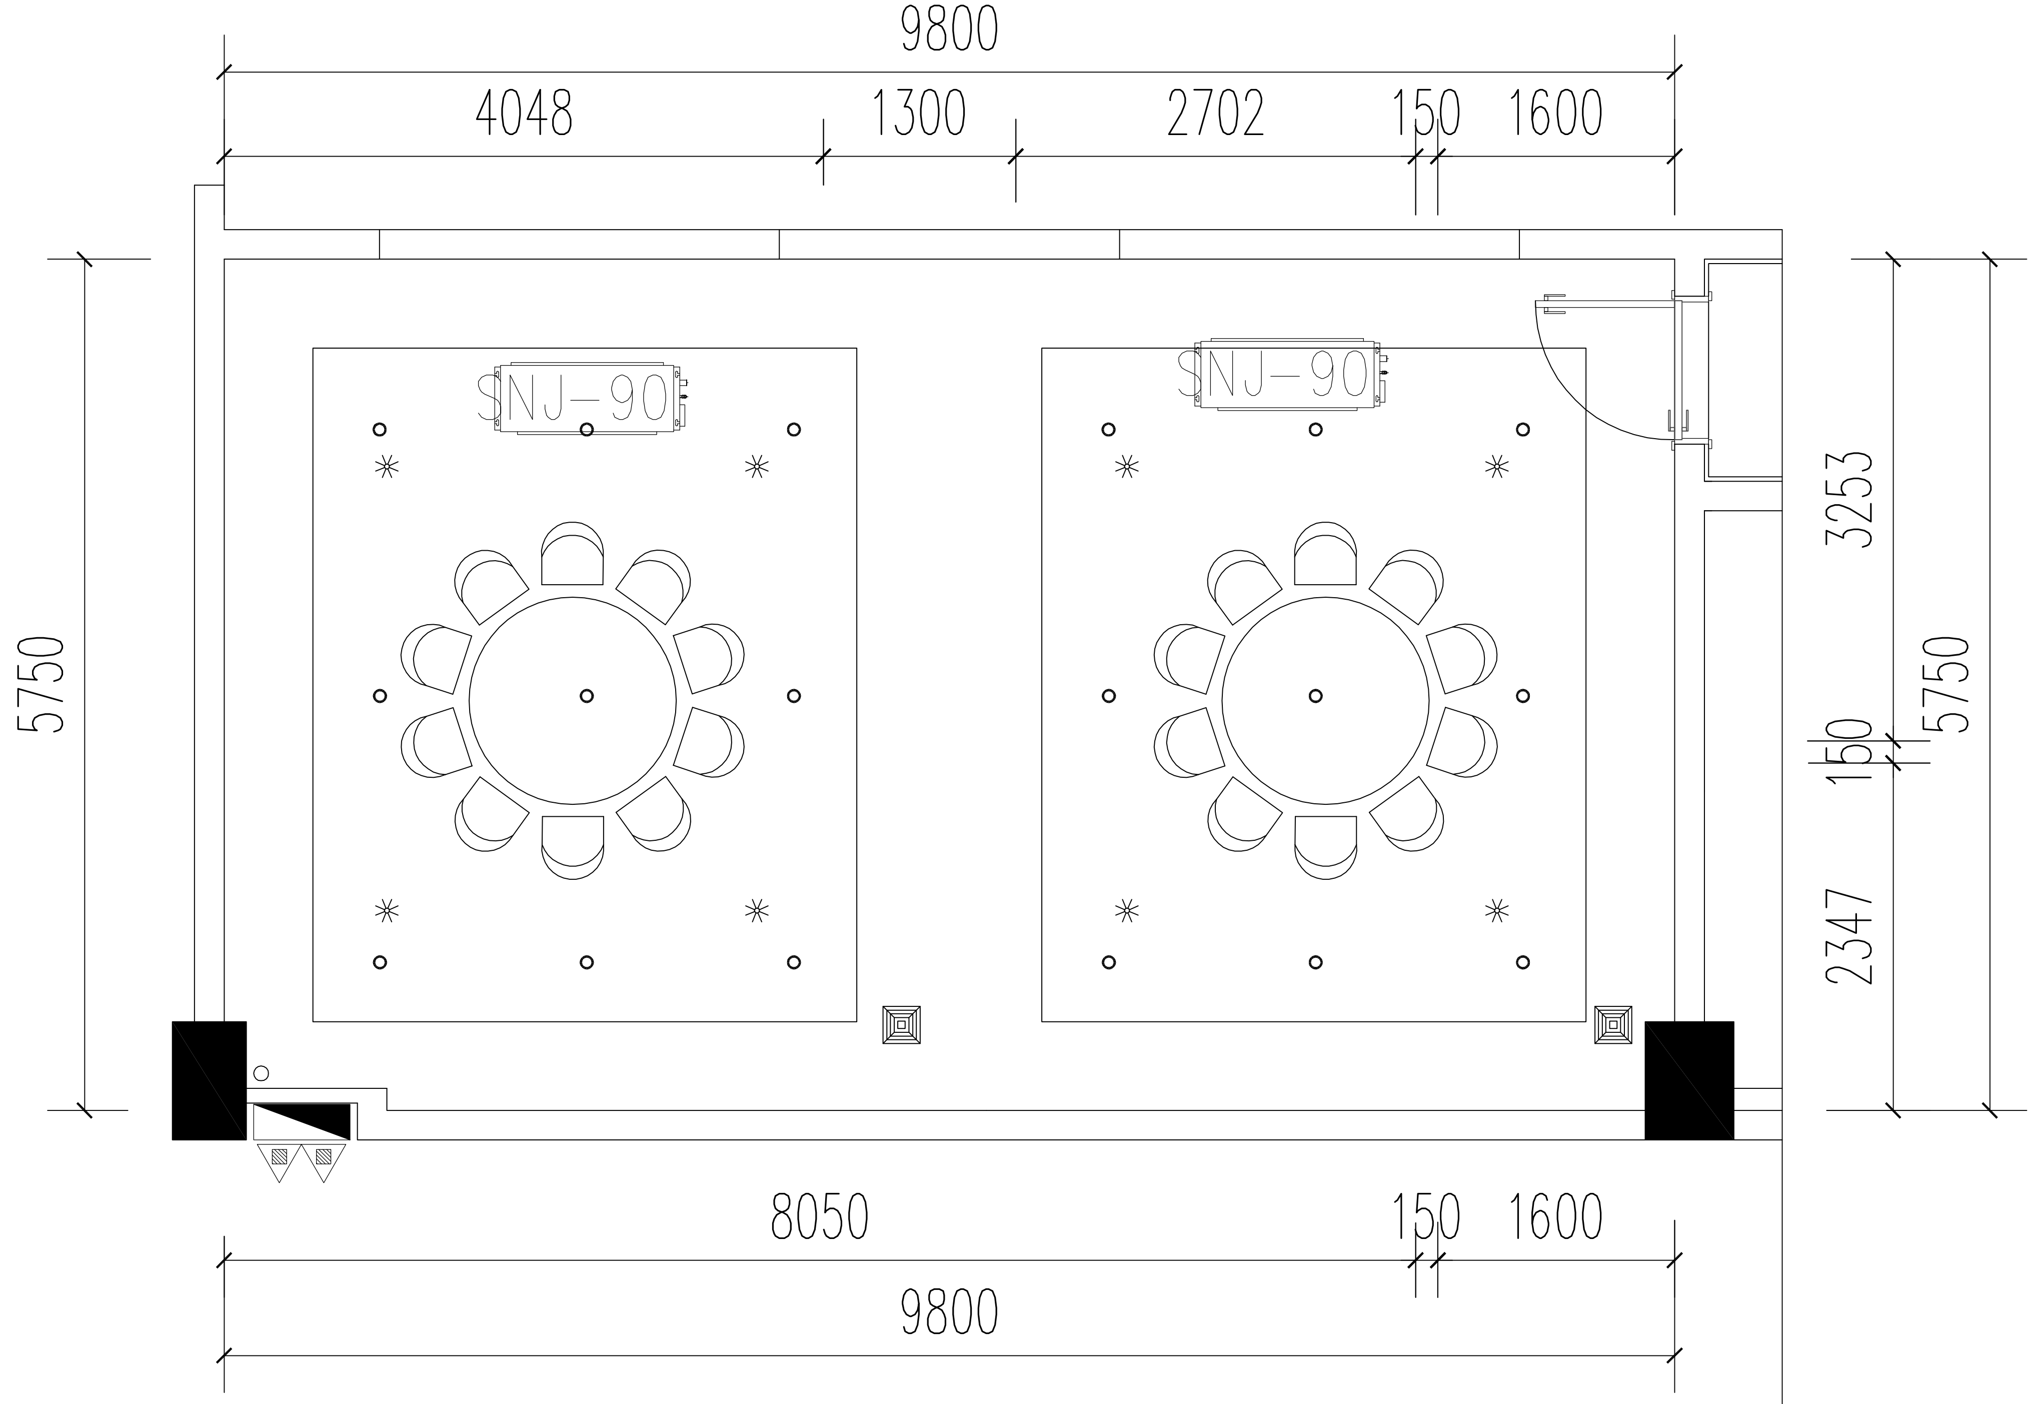

FURNITURE/FIXTURE PLAN

二楼接待餐厅天花布置图

SCALE 1:50@A2

恒业设计

NOTES/说明:
(1) DON'OT SCALE DRAWING.FIGURED DIMENSIONS ARE TOBEFOLLOWED.
READ THIS DRAWING IN CONJUNCTION WITH ALL OTHER RELEVANT DRAWINGS AND SPECIFICATION.THE ARCHITECT SHALL BE NOTIFIED IMMEDIATELY OF ANY DISCREPANCY FOUND THEREIN.
所有尺寸应以图纸上标示之数字为准,不能以比例尺量度使用此图纸时须参照其他全部有关之图纸及施工说明书,如有任何不相符之处,应立即书面通知设计师.
(2) THIS DRAWING SHALL NOT BE USED FOR CONSTRUCTION PURPOSES UNLESS OTHERWISE CERTIFIED.
THE CONTRACTOR SHALL VERIFY ALL DIMENSIONS ON SITE PRIOR TO COMMENCEMENT OF WORK.
未得公司签署或批准的书面协议,此图不能作为实际施工之用.
且施工单位必须复核施工现场实际尺寸,方可施工.

梅沙消防救援站场库室改造项目

修改记录 Rev. No.	摘要 Brief Description	日期 Date
△		
△		
△		
△		
△		

图纸名称:
Drawing Title
二楼接待餐厅天花布置图

审核:
Approved By 郑康森

校对:
Checked By

设计:
Designed By

制图:
Drawn By

比例:
Scale

日期:
Date 2025-05

图章栏:
SEAL

工程编号:
Project No. ---

图号:
Drawing No.